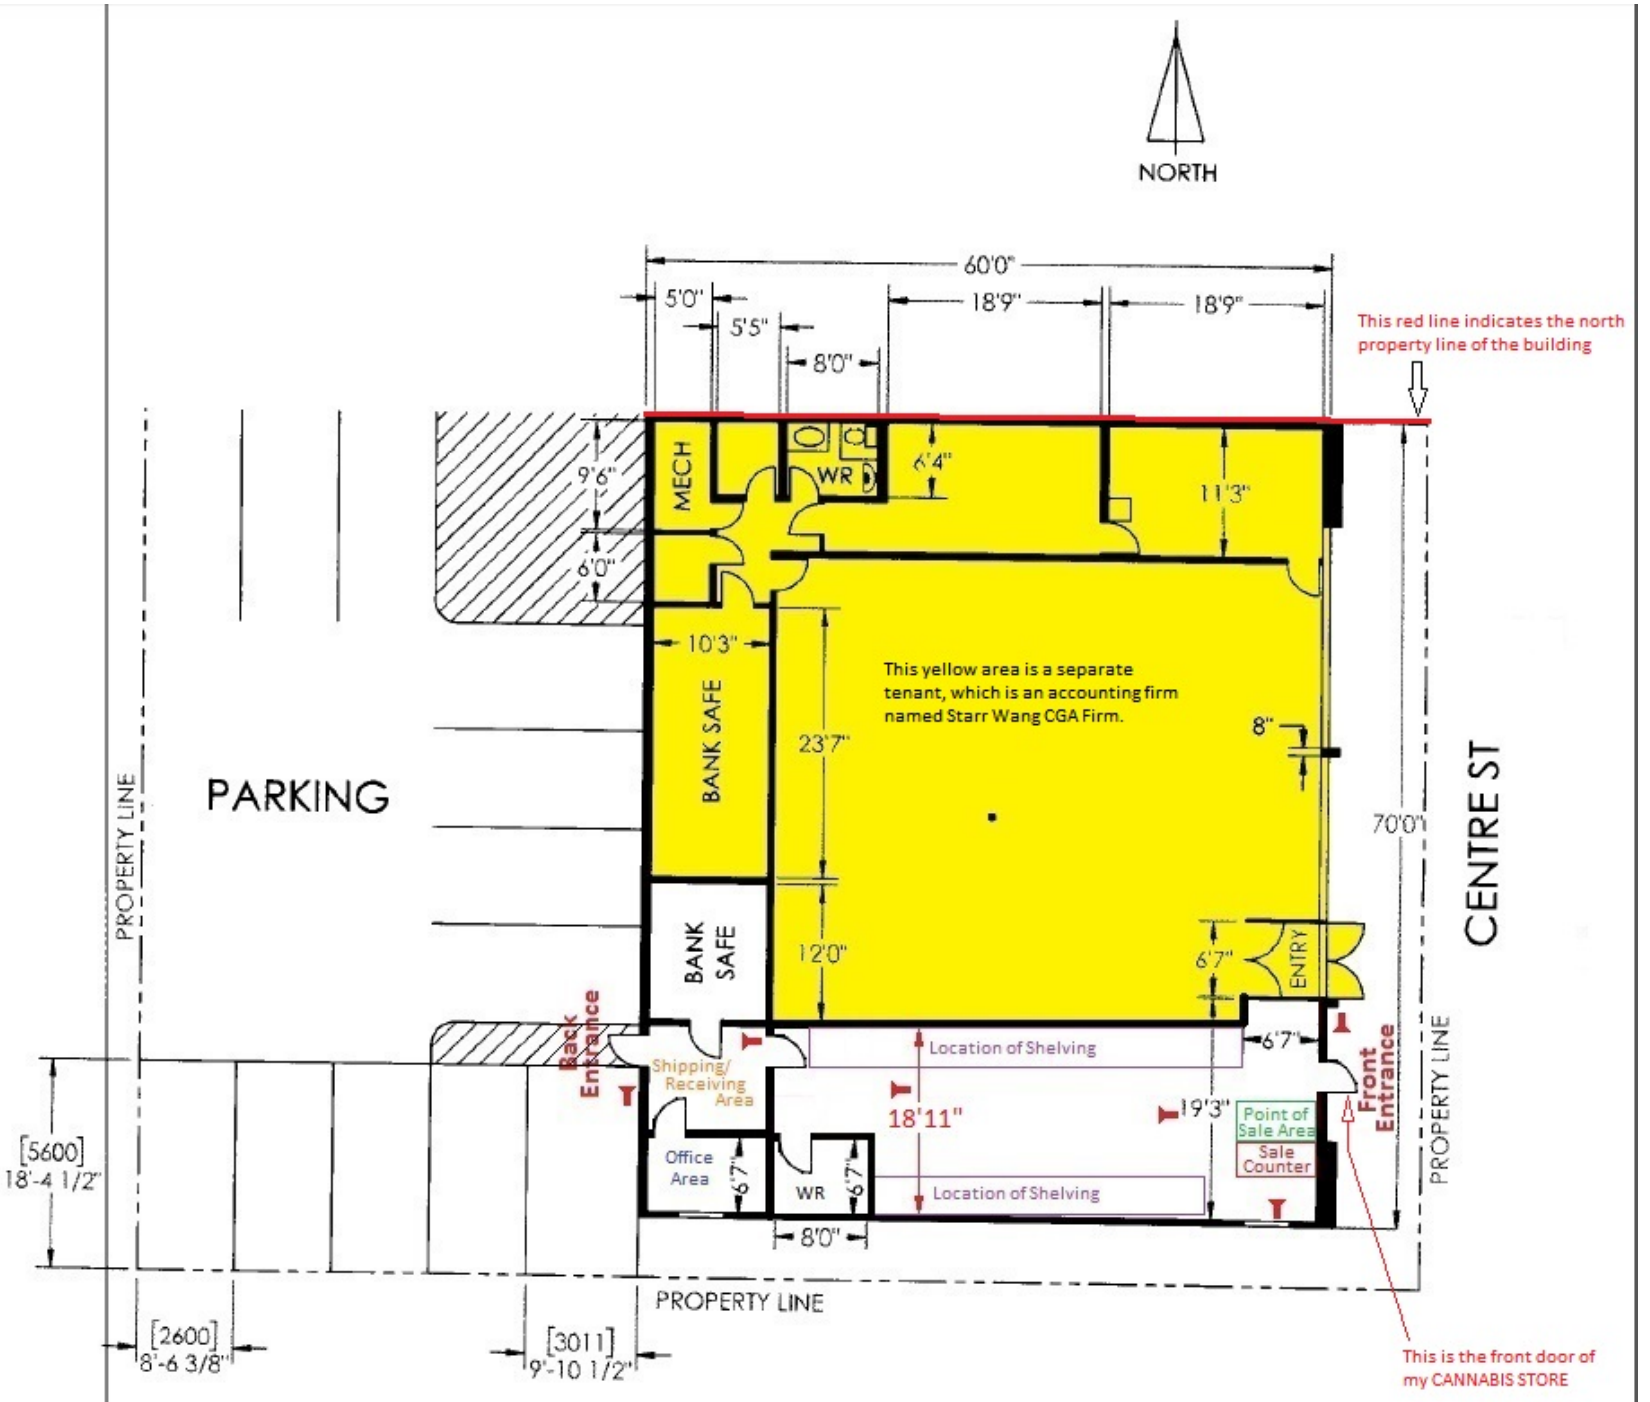

1715 CENTRE ST NW
EXISTING FLOOR PLAN